March 14, 2024

NOTICE OF PROCUREMENT
THRU ALTERNATIVE METHODS

Please be informed that the Department of Public Works and Highways, Regional Office No. III, Sindalan, City of San Fernando, Pampanga through the Bids and Awards Committee (BAC) shall be undertaking thru *Small Value Procurement* the hereunder project, pursuant to Section 53.9 of the Revised IRR of RA 9184, to wit:

Purchase Request No.	Description	Amount
2024-03-0057 dated March 13, 2024	Procurement of Various Safety Signages along Various National Roads of Bulacan Sub District Engineering Office, San Rafael Bulacan.	PHP 999,000.00

IGNACIO F. EVANGELISTA
Chief, Legal Division
(BAC-Chairman)

Name of Procuring Entity: DPWH Regional Office No. III	Request for Quotation (P.R. No.): **2024-03-0057**	
Revised on: N/A	Date: **March 13, 2024**	**ABC: PHP 999,000.00**
Standard Form/Title: **REQUEST FOR QUOTATION**	Office/End-User: **Bulacan Sub District Engineering Office**	

Mode of Procurement : **Small Value Procurement**

COMPANY NAME	:	PHILGEPs No.:
ADDRESS	:	TCC No.:
TEL./FAX NUMBER	:	TIN:

Please submit your quotation for the item (s) listed below, which may be submitted in person at Bidding Room, Procurement Unit, 2nd Floor, DPWH Regional Office No. III Bldg., Sindalan, City of San Fernando, Pampanga, or thru registered mail, not later than 10:00 A.M. of **March 18, 2023.** Quotation may be submitted open or sealed and should be duly signed by the firm's owner or authorized representative to the terms and condition, hereof.

TERMS AND CONDITIONS:

1. All entries must be typewritten or legibly written.

2. Delivery period within Two (2) CD upon receipt of the approved funded Pruchase Order (P.O.)
    Administrative penalties pursuant to Sec. 69 of the Revised IRR-RA 9184 shall be imposed for non delivery without valid reason.

3. Warranty shall be for a minimum of three (3) months for Inventory/Common Office Supplies and one (1) year for Office Equipment from the date of acceptance by the end-user.

4. Price validity shall be for a period of sixty (60) calendar days.

5. PhilGEPS Registration Certificate and/or PhilGEPS Registration Number, Mayor's/Business Permit, Latest Tax Clearance/ Income/Business Tax Return and Omnibus Sworn Statement shall be attached upon submission of the quotation.

6. Bidders must quote for all the items. Any erasure, correction or alternation made by the bidders in any of the items shall render the bid non-complying, hence, a ground for disqualification.

7. Please indicate the brand for each items being offered.

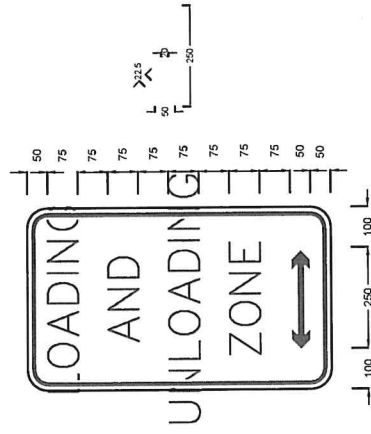8. To present a sample for inspection as indicated in the items to be bidded for.

9. The DPWH reserves the right to accept or reject any bid, to annul the bidding process, and to rejects all bids at any time prior to contract award without thereby incurring any liability to the affected bidder.
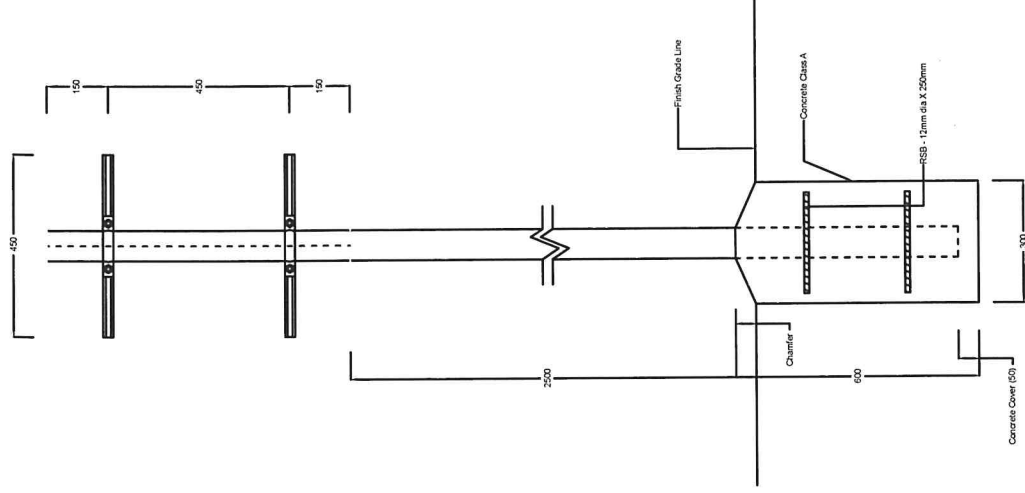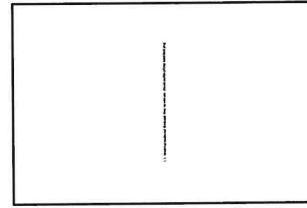
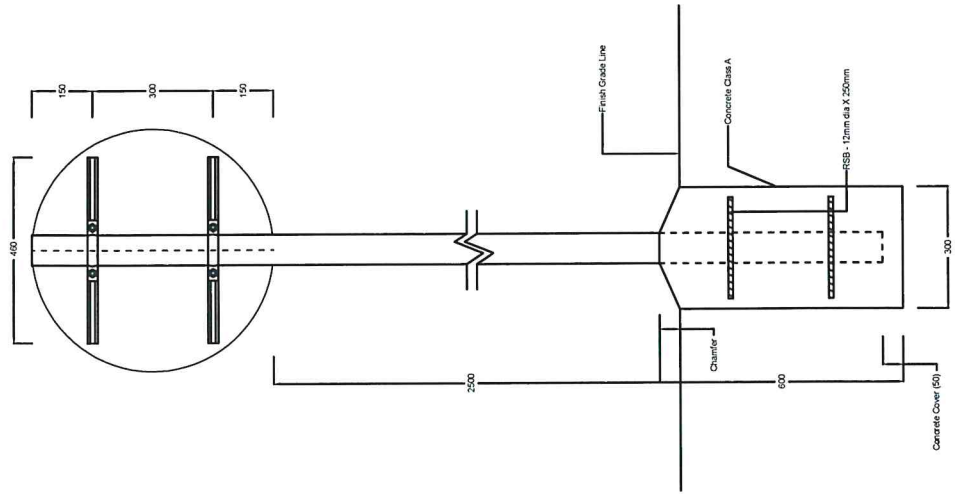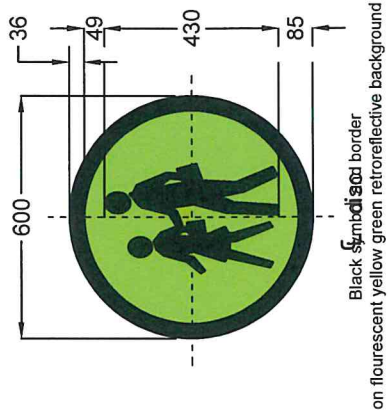**IGNACIO F. EVANGELISTA**
Chief, Legal Division
(BAC-Chairman)

Item No.	ITEMS and DESCRIPTION	QTY.	UNIT	UNIT PRICE	TOTAL PRICE
	Procurement of Various Safety Signages along Various National Roads of Bulacan Sub District Engineering Office, San Rafael Bulacan				
1	Pedestrian Crossing w/ Post (60cm dia.)	10	unit		
2	Regulatory Signs-Loading & Unloading Zone w/ Post (450x750mm)	10	unit		
3	Regulatory Signs-No Parking w/ Post (600mm)	10	unit		
4	Hazard Markers w/ Post (Chevron Signs) (450x600mm)	10	unit		
5	Load Limit Sign w/ Post (800x1200mm)	16	unit		
	X-X-X-X-X Nothing Follows X-X-X-X-X				
			TOTAL AMOUNT		

After having carefully read and accepted your General Conditions, I / We quote you on the item(s) at prices note above. If the space for Delivery Period, Warranty and Price Validity are left blank, it means that I concur with the Terms and Conditions specefied by DPWH.

Brand and Model: _____	Warranty: _____
Delivery Period: _____	Price Validity: _____

Printed Name / Signature / Date

Tel Nos. 045-455-0566

Tel. No./Cellphone No./E-mail address

RVE/BDE/KQL

150
450
150
450
250
300
600

Finish Grade Line
Concrete Class A
RSB - 12mm dia X 250mm
Chamfer
Concrete Cover (50)

50
75
75
75
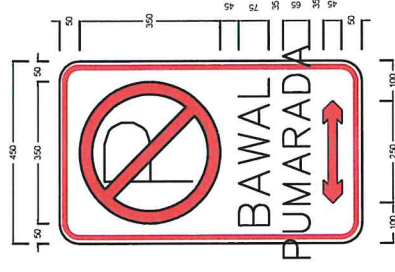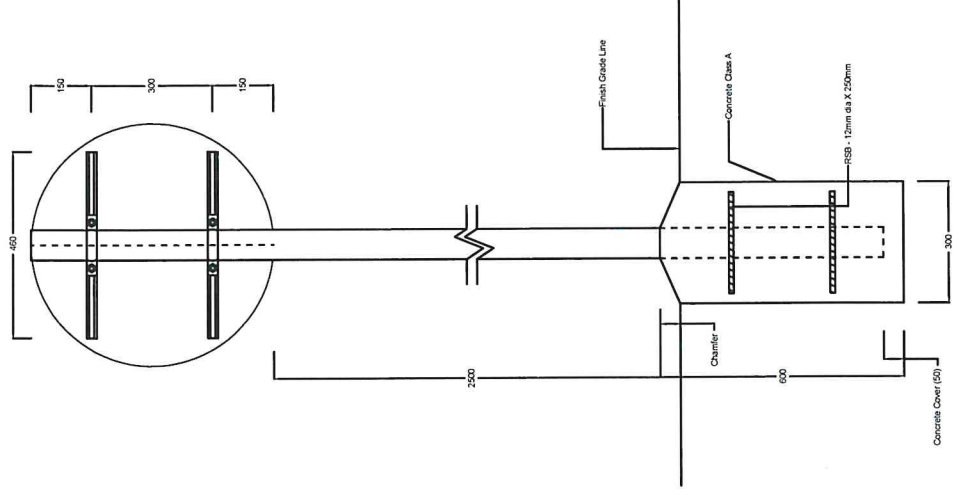75
75
75
75
75
50
50

LOADING
AND
UNLOADING
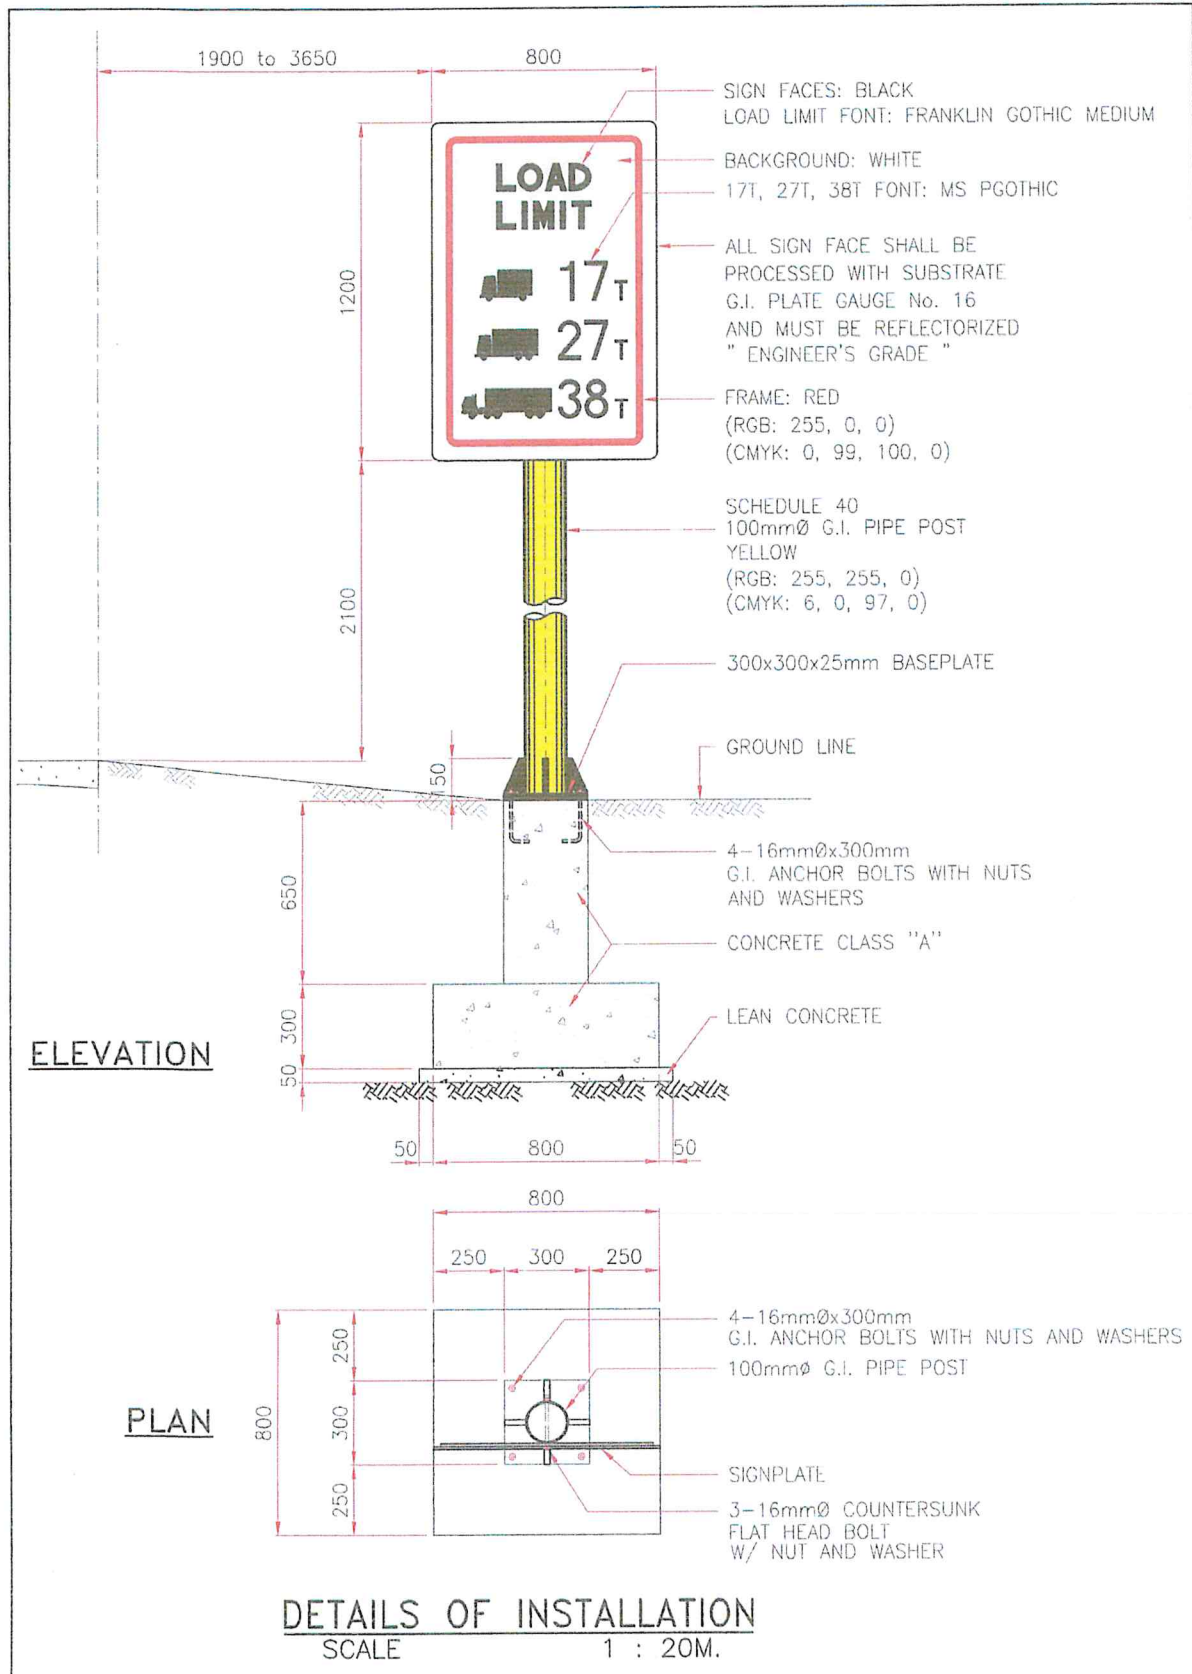ZONE

100
250
100

22.5
50
250

Green retroreflective letters, arrow and border
on white retroreflective background

150
300
150

460

2500

Finish Grade Line

Concrete Class A

RSB - 12mm dia X 250mm

300

Chamfer

600

Concrete Cover (50)

36
49
430
85
600

Black Symbol and border
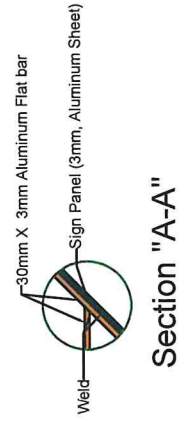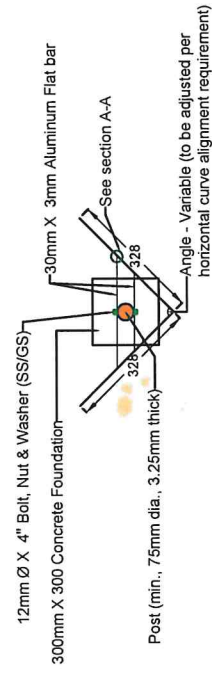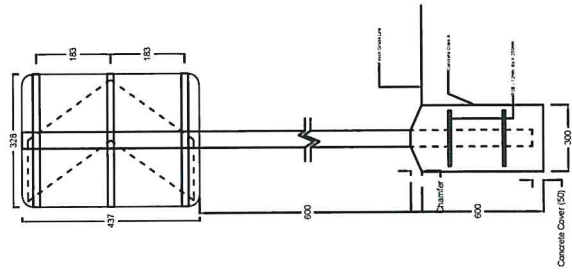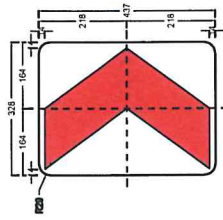on flourescent yellow green retroreflective background

BAWAL PUMARADA

Black letters, red retroreflective prohibition symbol, arrow and border
on white retroreflective background

Finish Grade Line
Concrete Class A
RSB - 12mm dia X 250mm
Chamfer
Concrete Cover (50)

1900 to 3650   800

SIGN FACES: BLACK
LOAD LIMIT FONT: FRANKLIN GOTHIC MEDIUM

BACKGROUND: WHITE
17T, 27T, 38T FONT: MS PGOTHIC

LOAD LIMIT

ALL SIGN FACE SHALL BE
PROCESSED WITH SUBSTRATE
G.I. PLATE GAUGE No. 16
AND MUST BE REFLECTORIZED
" ENGINEER'S GRADE "

17т
27т
38т

FRAME: RED
(RGB: 255, 0, 0)
(CMYK: 0, 99, 100, 0)

1200

SCHEDULE 40
100mmØ G.I. PIPE POST
YELLOW
(RGB: 255, 255, 0)
(CMYK: 6, 0, 97, 0)

2100

300x300x25mm BASEPLATE

GROUND LINE

50

4-16mmØx300mm
G.I. ANCHOR BOLTS WITH NUTS
AND WASHERS

650

CONCRETE CLASS ''A''

ELEVATION

50 300

LEAN CONCRETE

50

50   800   50

800

250   300   250

PLAN

250

4-16mmØx300mm
G.I. ANCHOR BOLTS WITH NUTS AND WASHERS

100mmØ G.I. PIPE POST

800   300

SIGNPLATE

250

3-16mmØ COUNTERSUNK
FLAT HEAD BOLT
W/ NUT AND WASHER

DETAILS OF INSTALLATION
SCALE   1 : 20M.

30mm X 3mm Aluminum Flat bar

See section A-A

328

Angle - Variable (to be adjusted per horizontal curve alignment requirement)

12mm Ø X 4" Bolt, Nut & Washer (SS/GS)

300mm X 300 Concrete Foundation

Post (min., 75mm dia., 3.25mm thick)

328

30mm X 3mm Aluminum Flat bar

Sign Panel (3mm, Aluminum Sheet)

Weld

Section "A-A"

437
218
218
328
164
164
R25

183
183
328
437
600
600
300

Chamfer

Concrete Cover (50)